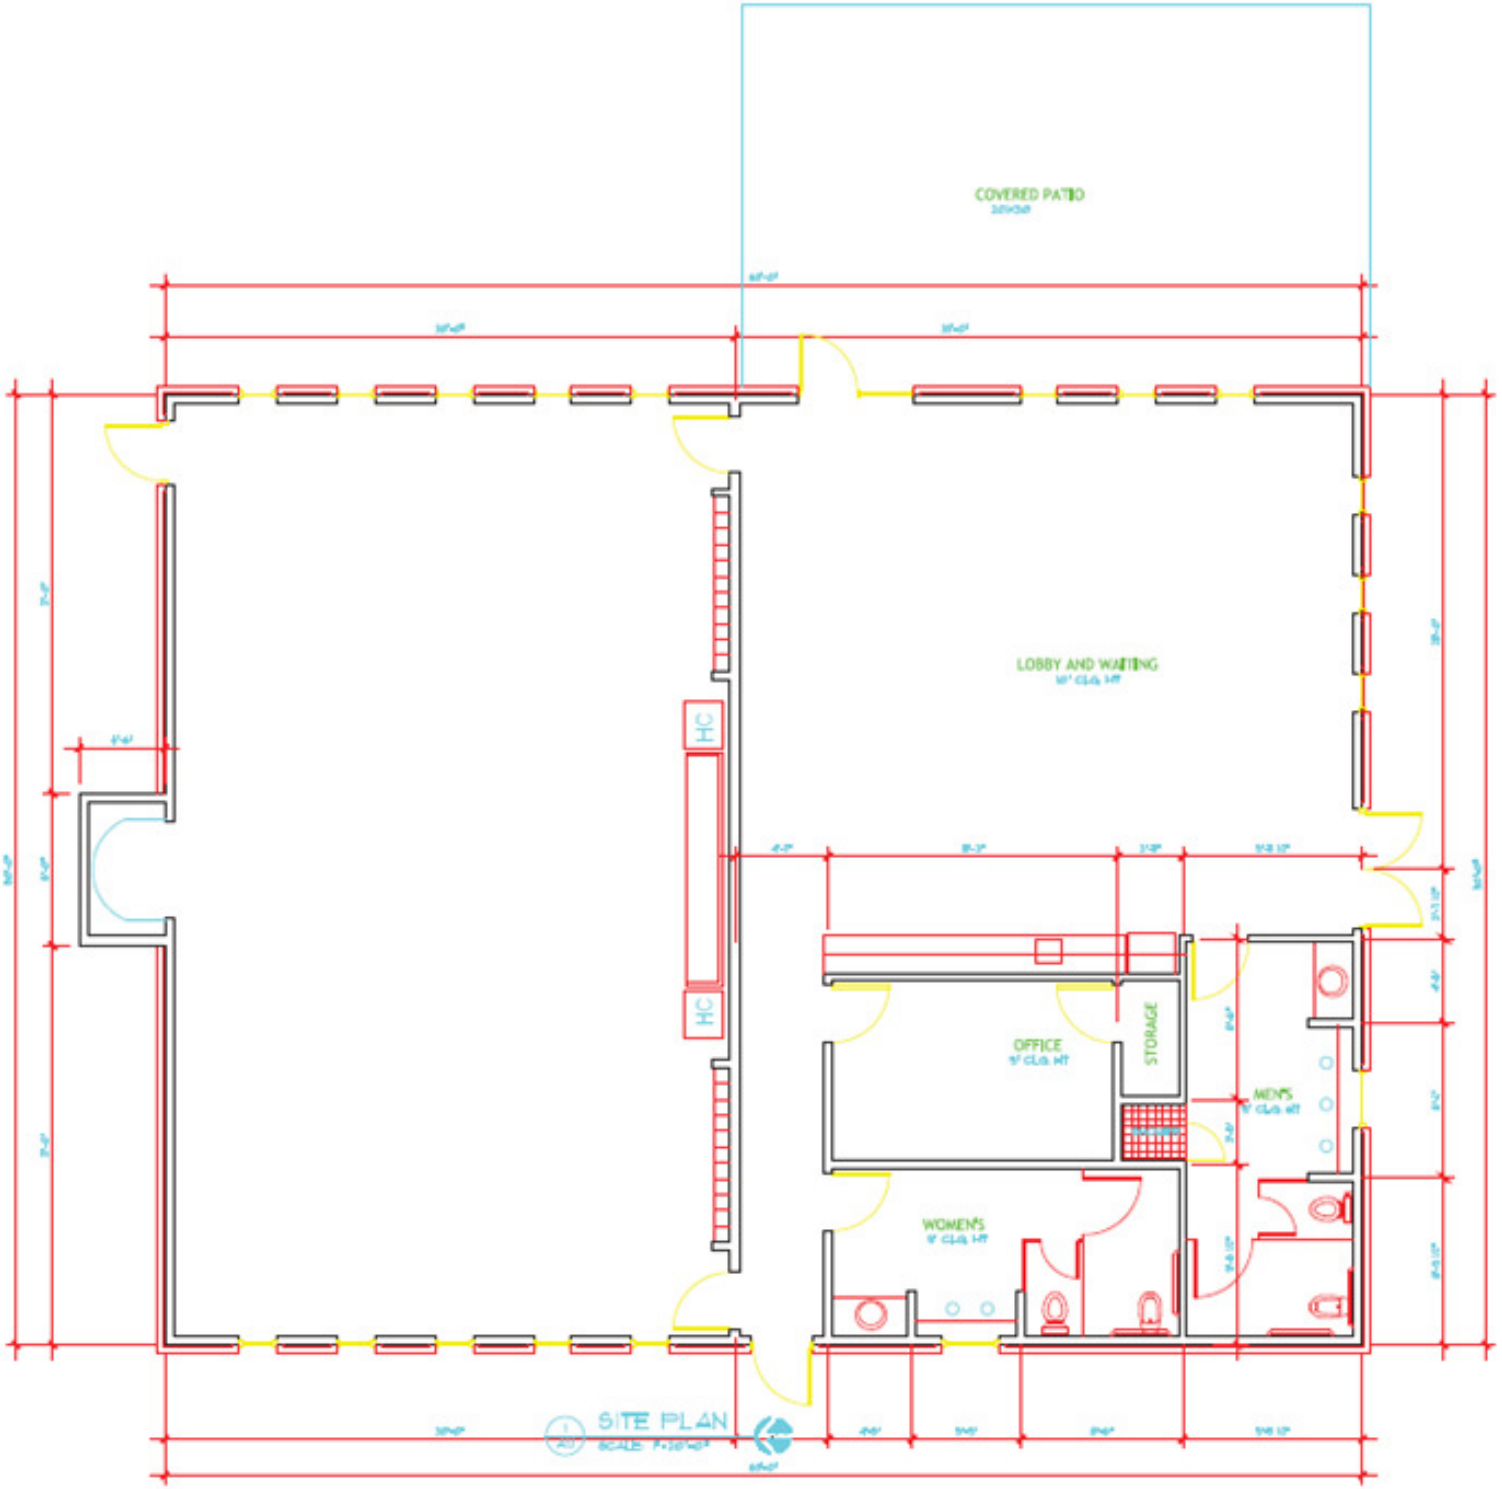
COVERED PATIO
LOBBY AND WAITING
HC
HC
OFFICE
STORAGE
MEN'S
WOMEN'S
SITE PLAN